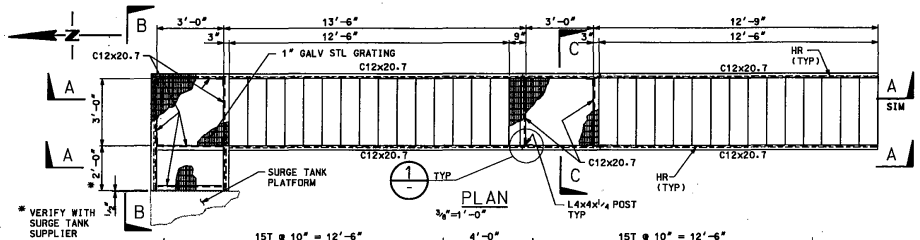

PLAN
3/8"=1'-0"

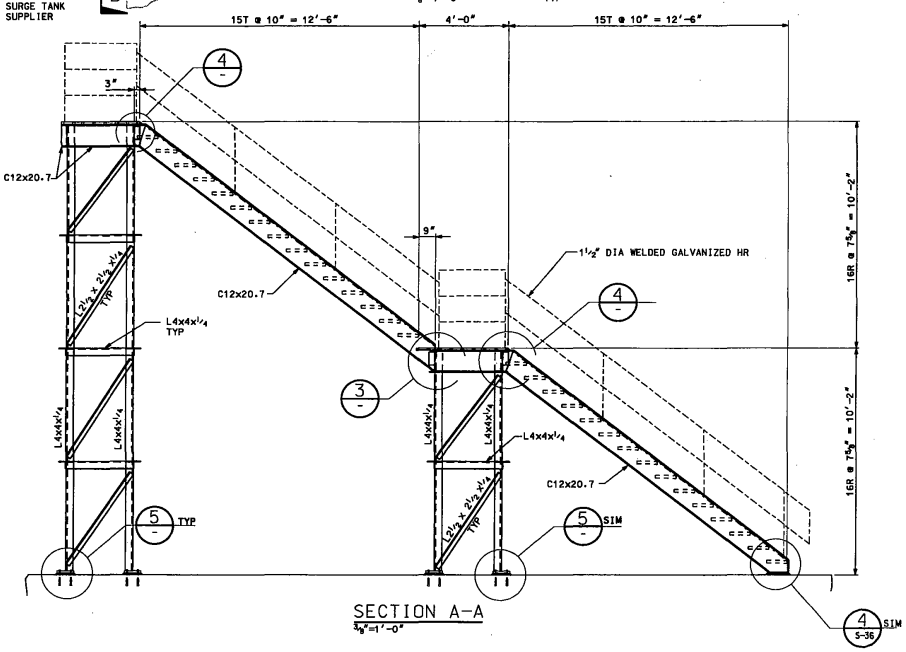

SECTION A-A
3/8"=1'-0"

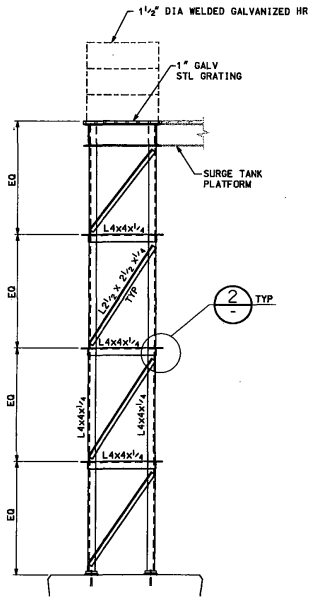

SECTION B-B
3/8"=1'-0"

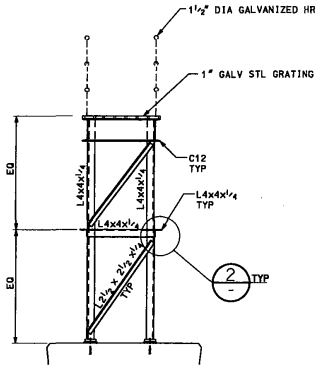

SECTION C-C
3/8"=1'-0"

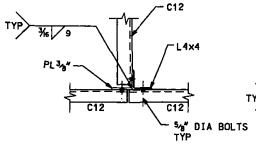

DETAIL 1
1"=1'-0"

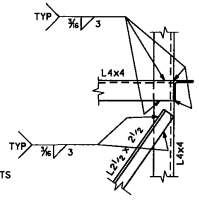

DETAIL 2
1"=1'-0"

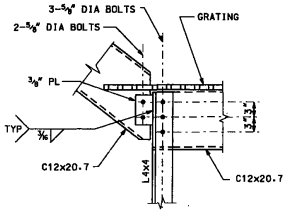

DETAIL 3
1"=1'-0"

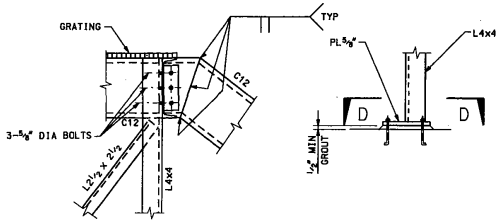

DETAIL 4
1"=1'-0"

DETAIL 5
1"=1'-0"

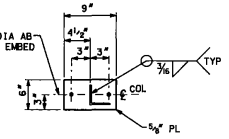

SECTION D-D
1"=1'-0"

NOTES:

1. ALL HANDRAILS SHALL BE GALVANIZED STEEL.
2. SEE SHT S-37 FOR DETAILS NOT SHOWN.
3. BRACES SHALL BE ON ALL 4 SIDES ON BOTH STAIR TOWERS.
4. VERIFY HEIGHT OF PLATFORM ON SURGE TANK PRIOR TO FABRICATION OF STAIRWAY.

REGISTERED PROFESSIONAL ENGINEER
MARK E. WANDREY
S 3442
Exp. 12-31-07
STRUCTURAL
STATE OF CALIFORNIA
8/30/07

WARNING 1" IF THIS LINE IS NOT 1" LONG, THEN DWG IS NOT TO SCALE.

NO.	REVISIONS	DATE	INITIALS

COUNTY SANITATION DISTRICT NO. 14
OF LOS ANGELES COUNTY, CALIFORNIA

DESIGNED	R. LUCERO	AUG.2007
DRAWN	J. RODRIGUEZ	AUG.2007
CHECKED		AUG.2007
REVIEWED		AUG.2007

LANCASTER WATER RECLAMATION PLANT
STAGE FIVE
RECYCLED WATER PUMP STATION AND STORAGE FACILITIES - PHASE I

SURGE TANK STAIRWAY
PLAN, SECTIONS AND DETAILS

SCALE: AS NOTED
SHEET NO. S-34
DWG. NO. 14-g-65

R:\LW\14665\s\14g65_s34.dgn