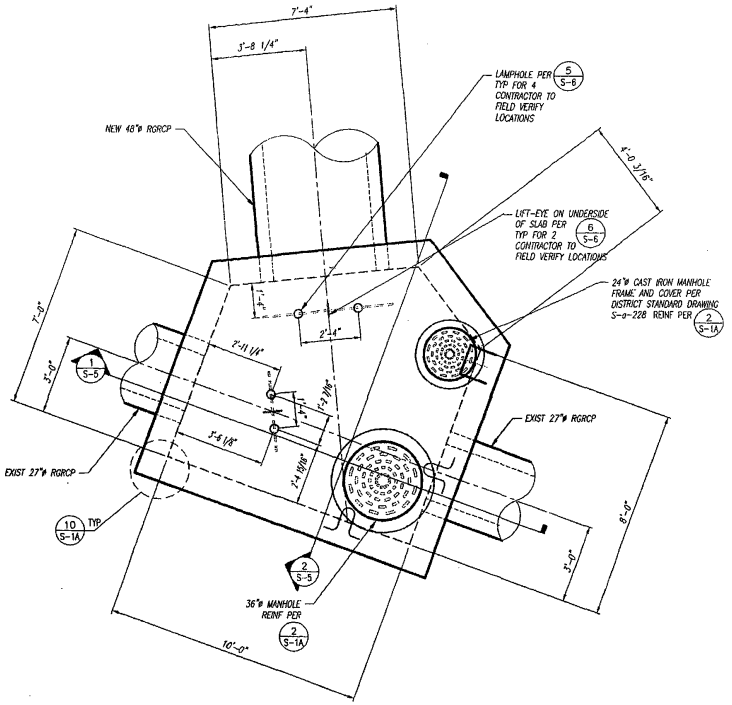

TOP SLAB - PLAN VIEW

A/S-4

1/2" = 1'-0"

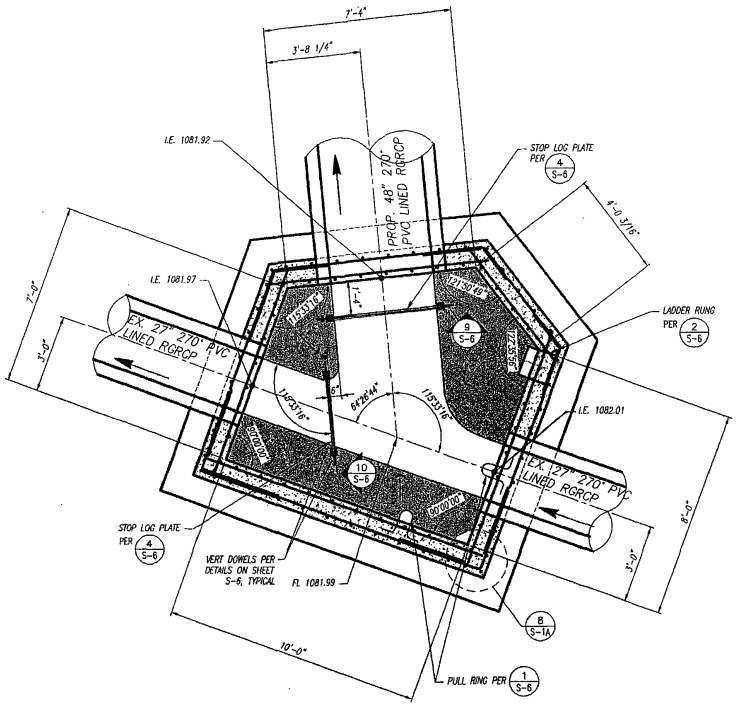

BOTTOM SLAB - PLAN VIEW

B/S-4

1/2" = 1'-0"

SEE 8/S-6 FOR STOP LOG LAYOUT DIMENSIONS

SANTA CLARITA VALLEY SANITATION DISTRICT OF LOS ANGELES COUNTY, CALIFORNIA

DESIGNED D. WEINGART AUG 2008
DRAWN J. POLLIVAN AUG 2008
CHECKED AUG 2008
REVIEWED AUG 2008

DISTRICT 32 MAIN RELIEF TRUNK SEWER, SECTION 1A EXTENSION - PHASE II

JUNCTION STRUCTURE No. 2 AT STA 5+04.44 CONNECTION "A" - PLANS

SCALE : 3/8"=1'-0"

SHEET NO. 20 OF 22 SHEETS

S-4

DWG. NO. SC-p-3

WARNING 1" IF THIS LINE IS NOT 1" LONG, THEN DWG IS NOT TO SCALE.

P:\07\07019\4-DWG\07019-S04-5.DWG

P:\07\07019\4-Dwg\07019-S04-5.dwg Aug 28, 2008 - 2:24pm