CITY OF RANCHO MIRAGE

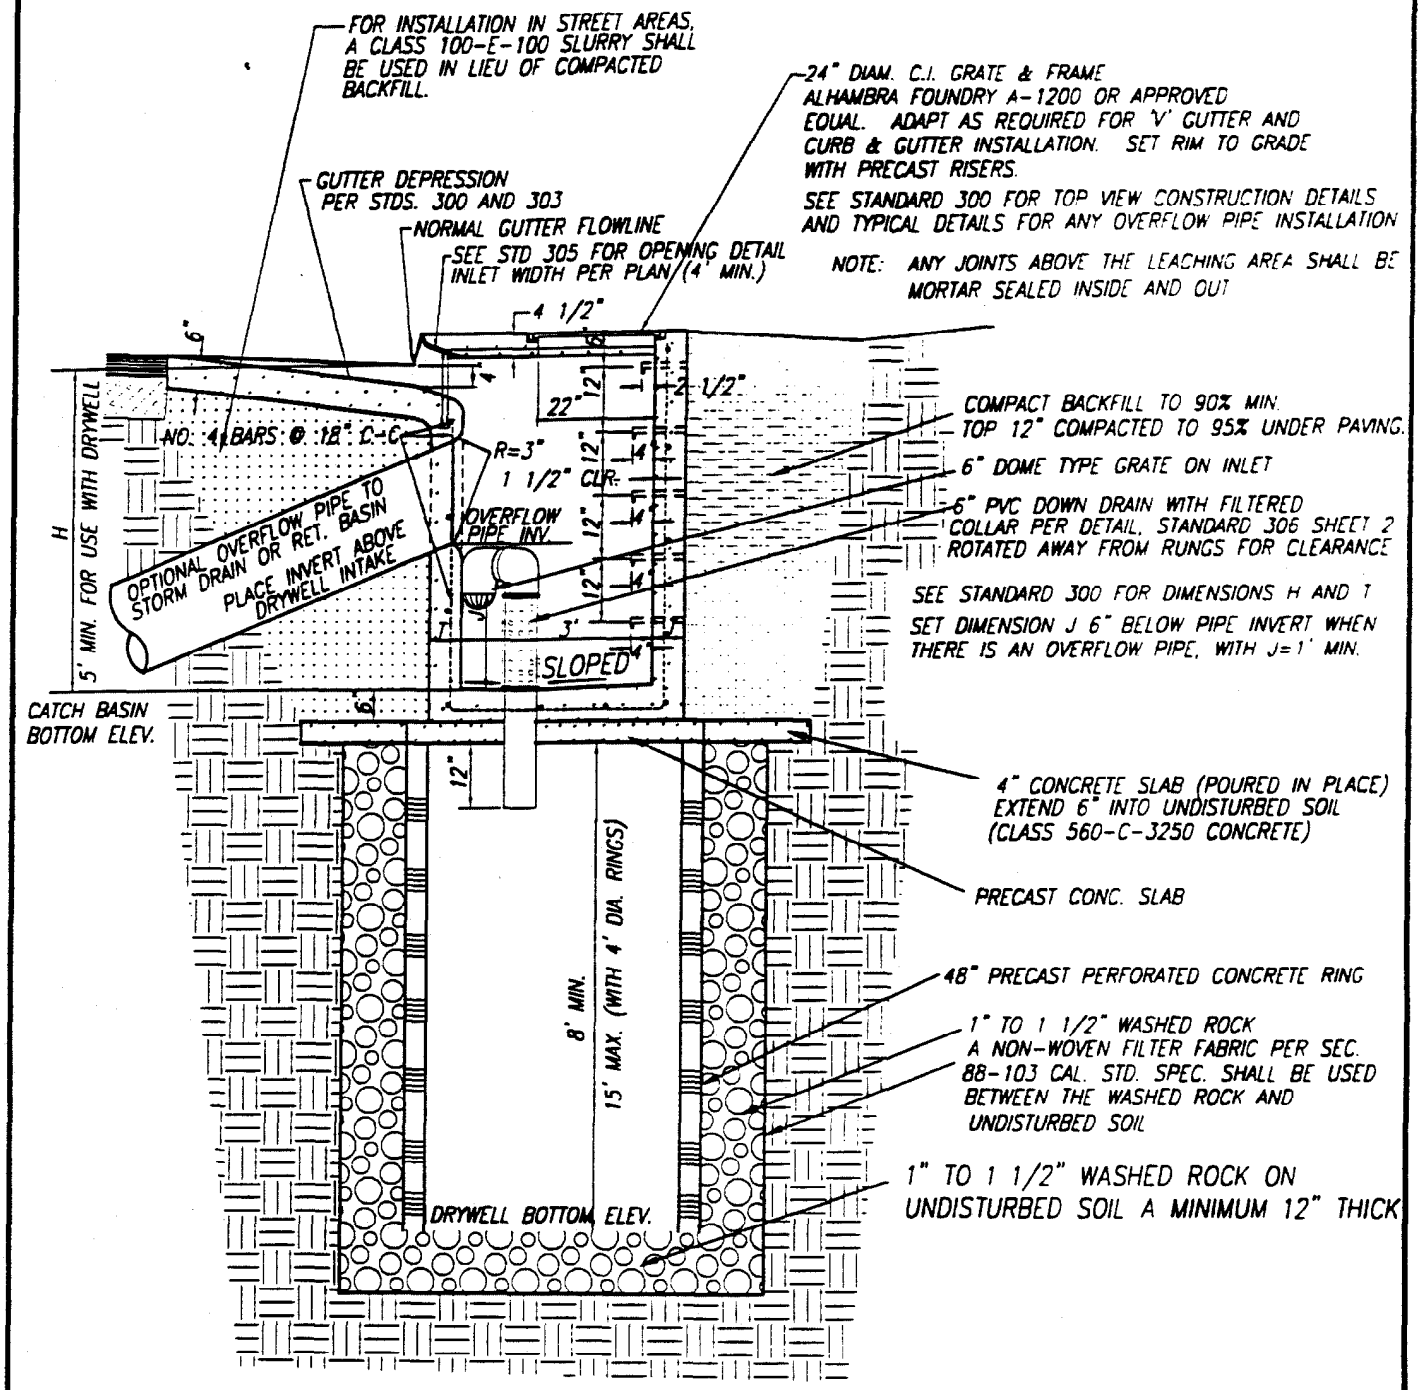

CITY OF RANCHO MIRAGE	STANDARD DETAIL 311
REVISIONS	COMBINATION CURB INLET CATCH BASIN / DRYWELL (SEE STDS. 300, 303, 305 AND 306 FOR ADDITIONAL DETAILS)
	APPROVED BY: CITY ENGINEER 5/31/01 DATE