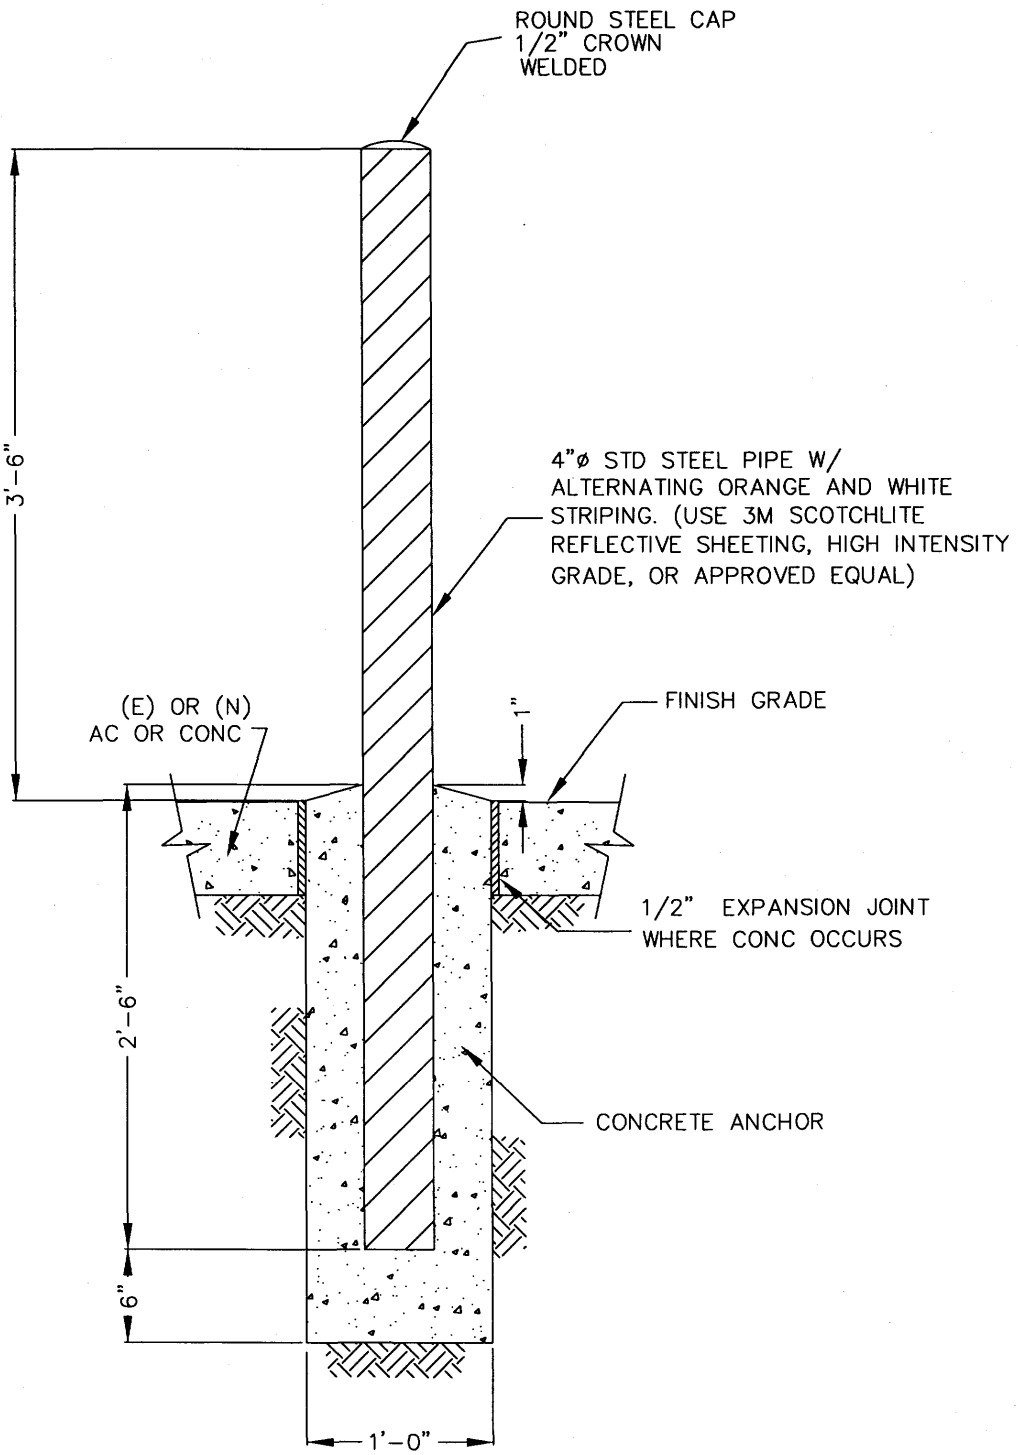

PROFILE

Rev	By	Date
Scale: NTS		

Steel Bollard

City of Palo Alto Standard

Approved by:

PE No. 35411

Date 5/14/07

Dwg No. 606